082409LA01

ENVIRONMENTAL HEALTH & ENGINEERING

Environmental Health & Engineering, Inc.

117 Fourth Avenue
Needham, MA
02494-2725

TEL 800-825-5343
781-247-4300
FAX 781-247-4305

www.eheinc.com

Home Inspection/Questionnair Form

House ID 70471

Date 8.24.09

Field Technician(s) KAM/MAK/JFM

House Address (b)(6) (b)(6) - Homeowner

General Weather Description

1. Questionnaire

1) Interviewed home owner YES NO

2) Age of the House (years) KM
~~4 yrs~~ - 34 yrs 1 mess

3) Estimated Floor Area (sqft)
~~5706~~ KM 6696

4) Was as there any demo's to the house?

YES NO

If YES, when was it done? Please Explain.

5) Has there been any fire in the building?

YES NO

If YES, when did it happen? Please Explain.

6) Any pesticides/herbicides been applied around the building or in the yard?

YES NO

If YES, when was it applied? Please list the type of chemicals used.

Fertilizer - phosphate Nitrogen etc.

7) Has there been any recent painting/staining done in the home?

YES NO

If YES, when, where and what type of paint/stain was used?

Wall touch ups - latex products in last year.

8) Has any work been done on the AC system since construction?

YES NO

If YES, please describe?

_____.

9) Are all the AC system components original?

YES NO

If NO, please describe?

_____.

10) What is the age of your refrigerator?

3yrs 1mos years

11) Has any piping been replaced in the home?

YES NO

If YES, please describe?

_____.

3. Interior Characteristics

1) Any odors upon entering the building?

YES NO

If YES, describe _____

2) Fireplace

YES (outside / inside) NO > gas fireplace wood burner

3) Floors (circle all that apply)

Hardwood Carpet Ceramic Tile Vinyl Tile brick

Unfinished Wood Unfinished Concrete Other _____

4) Walls (circle all that apply)

Wall Paper Paint Skim Coat Textured

Wood or Wood Paneling Other _____

5) Ceiling (circle all that apply)

Wall Paper Paint Skim Coat Textured

Wood or Wood Paneling Other _____

2. Building Characteristics

1) Residential Type (Single/Multi-Family Building) If multi-family, how many units?

Single Family

2) Number of rooms

4BR / 6½ baths / 1 game rm / Study / LR / Den / Dining / Laundry

3) Above grade Construction

Wood Frame Concrete Stone Brick/Stucco Other _____

4) Basement

Full Crawlspace Slab Other _____

5) Foundation

Concrete Cinder Block Stone Other_____

6) Garage

YES NO

If YES, Attached Detached

If YES, Used for Car Parking? YES NO

If YES, Any gas-powered equipment or cans of gasoline/fuels stored? YES NO landscaping gas powered equipment

7) Type of HVAC System

H= gas furnace central air 4 zones + separte garage unit.

Make _____ HVAC Model _____ Condenser Model _____

8) Types of Fuel (circle all that apply)

Natural Gas Fuel Oil Kerosene Electric

Propane Solar Wood Coal

9) Water Supply

Public Well Other _____

10) Sewage

Public Septic Leach Field Other _____

11) Attic

Finished Unfinished

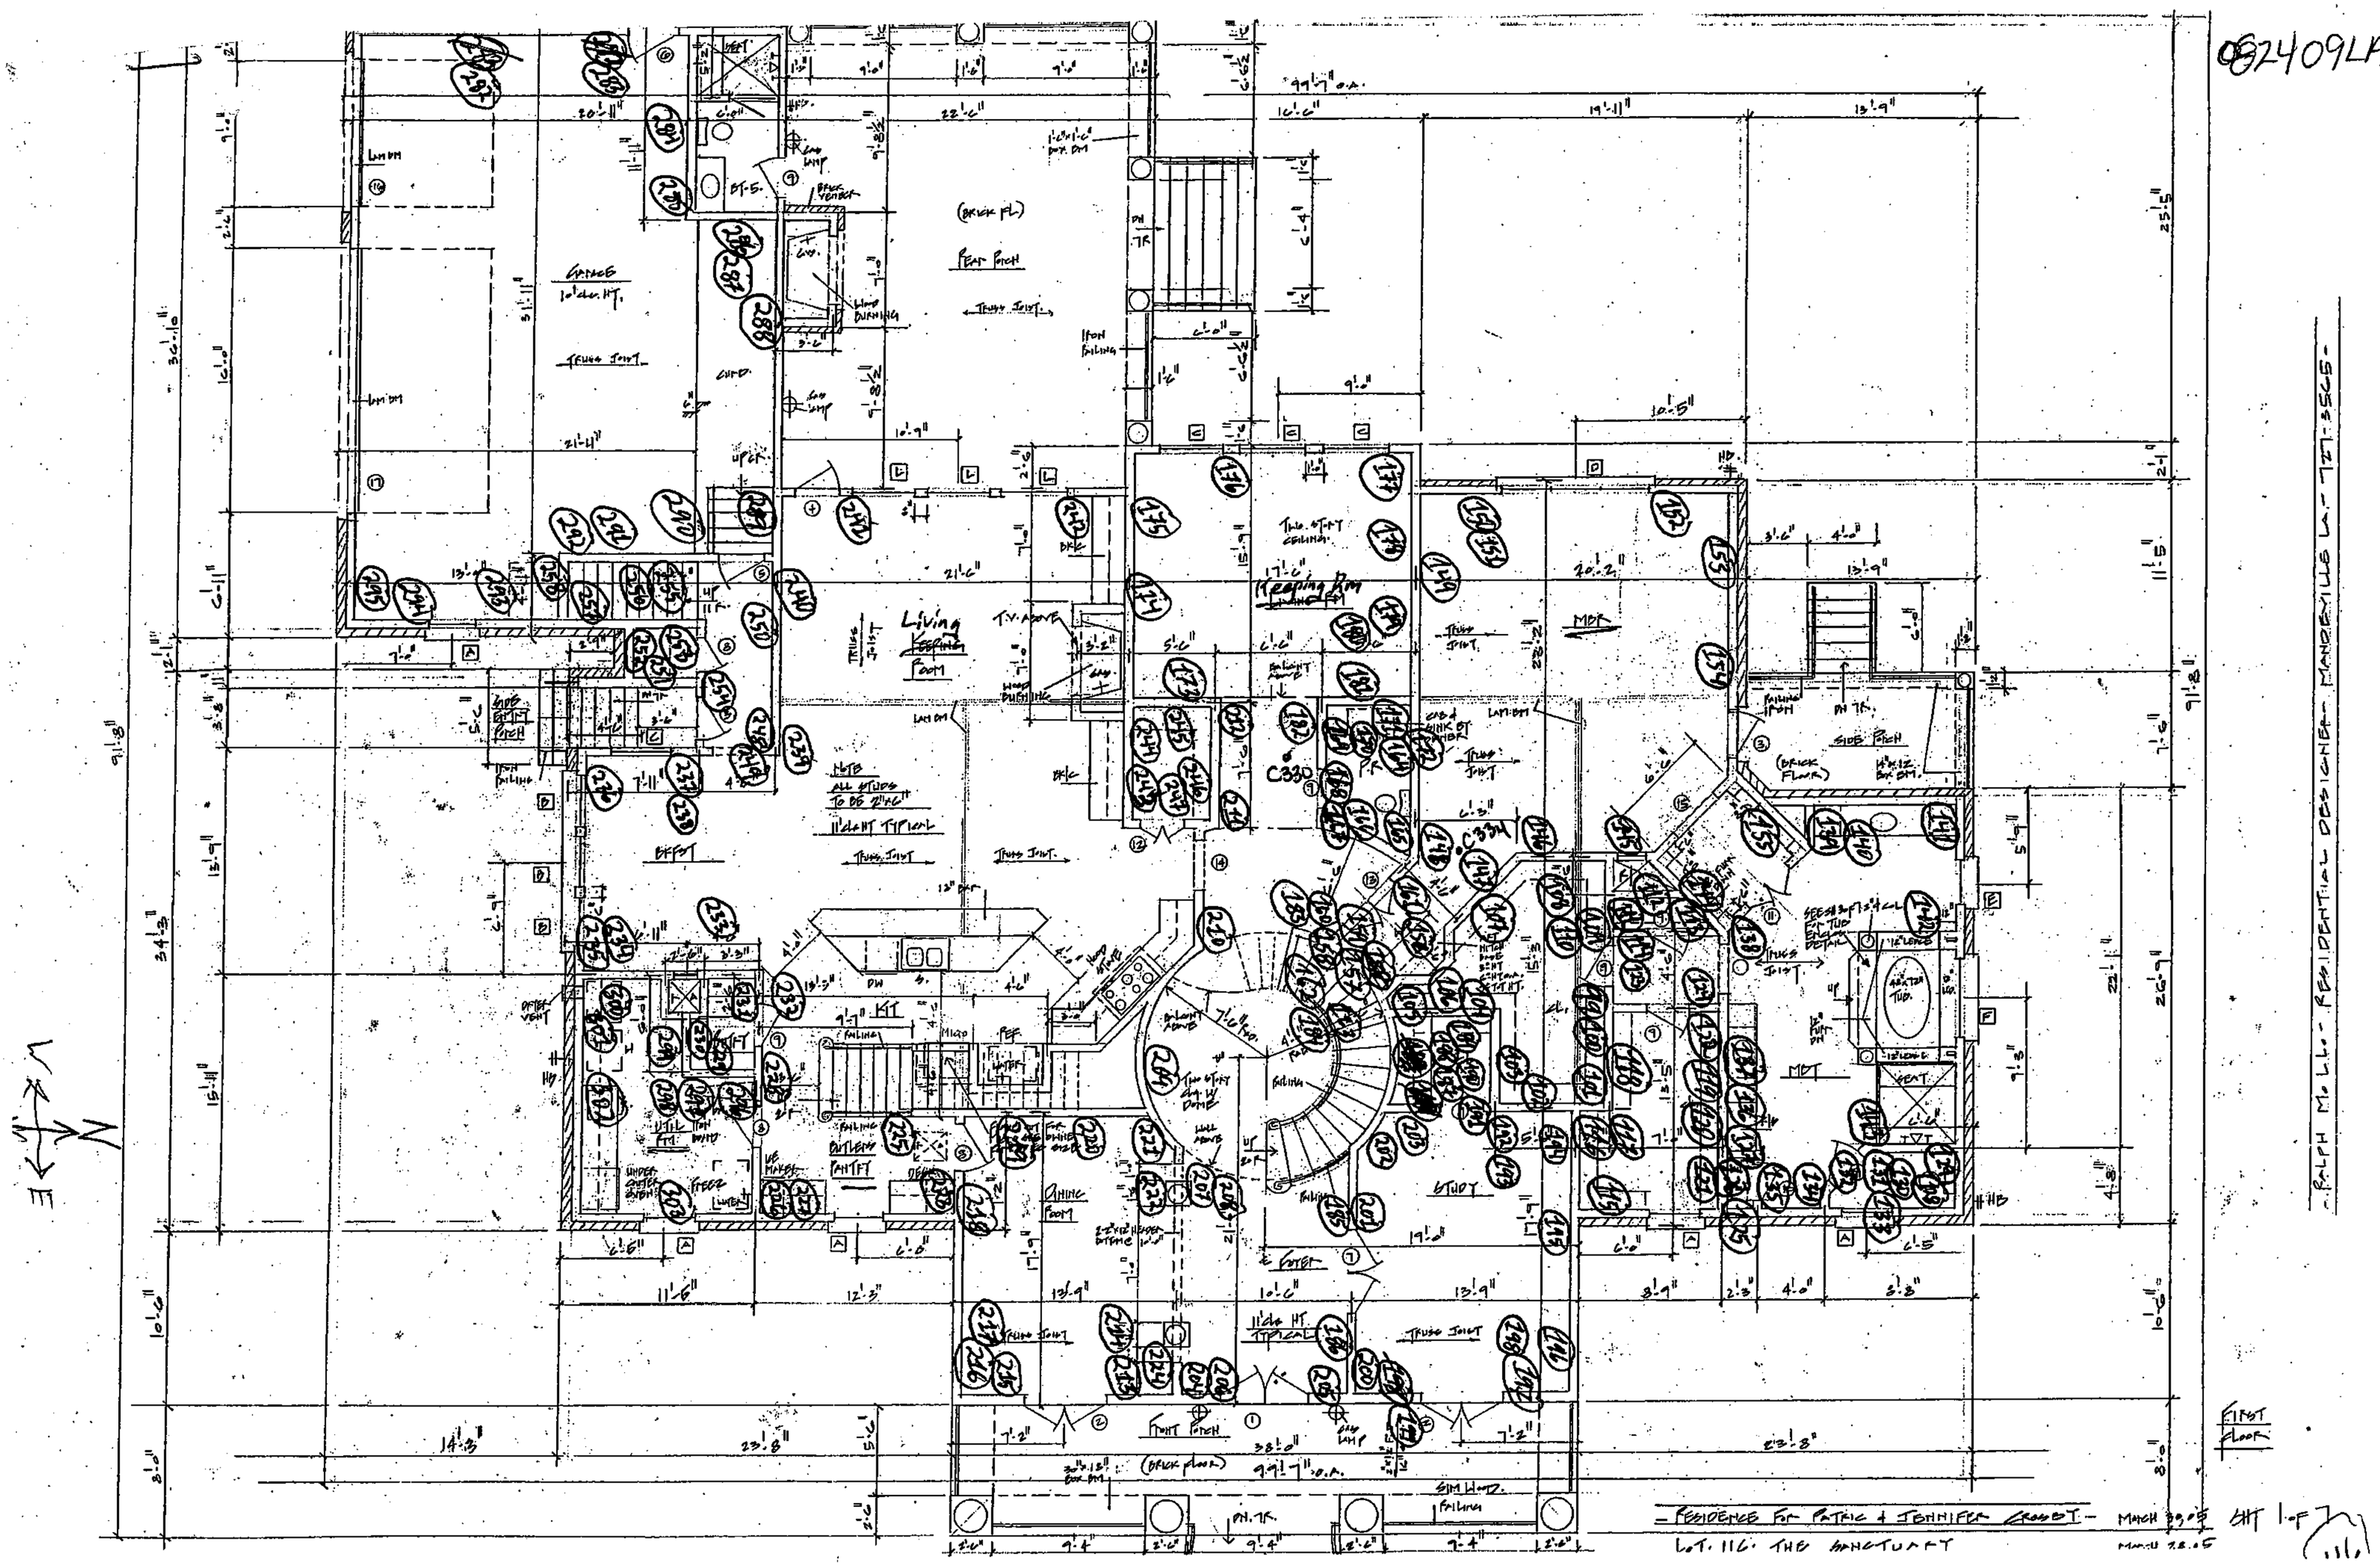
082409LA01
Living Keeping Room
Keeping Rm
Garage
Rear Porch
Front Porch
Side Porch
Study
Mbr
Kit
Dining Room
Foyer
Sim Wood
Trusses Joist
Two Story Ceiling
Note All Studs To Be 2"x6"
11'-6" Ht Typical
Residence For Patric & Jennifer Crosby
Lot 116 The Sanctuary
First Floor
Ralph Mollo - Residential Designer - Mandeville La. 727-3565

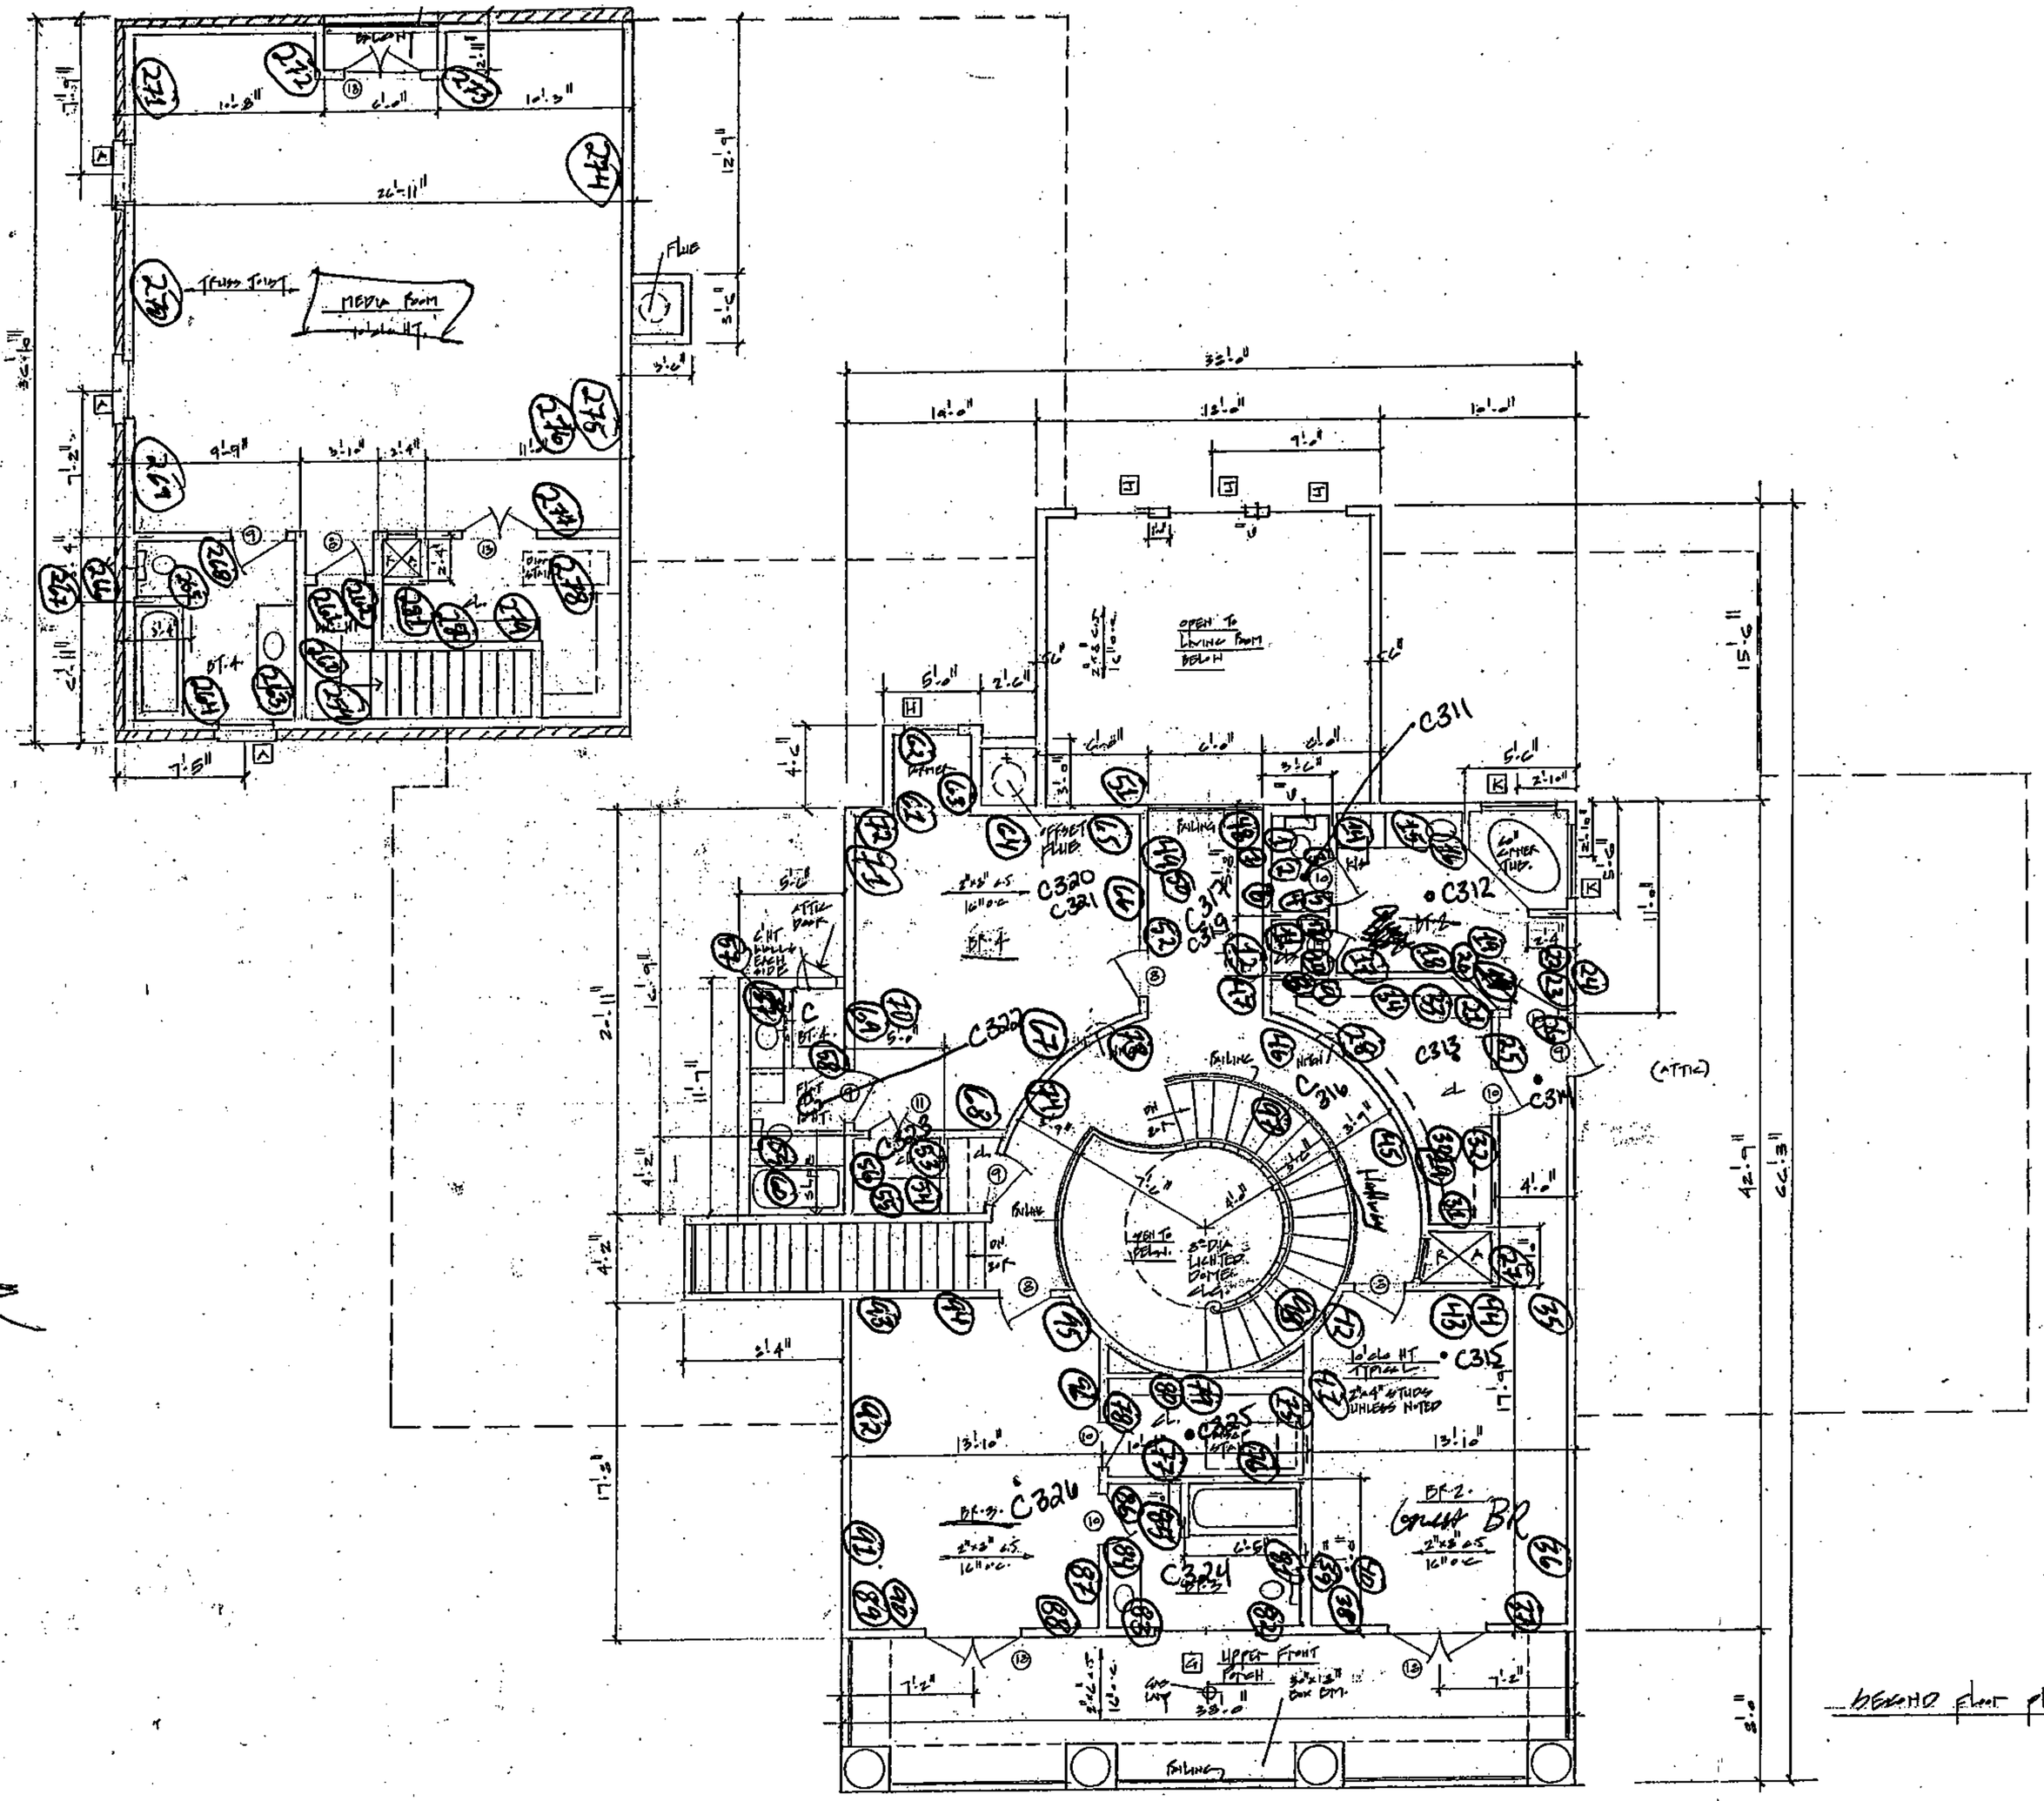

SECOND FLOOR PLAN

AREAS	
FIRST FLOOR LIV.	4095
SECOND FLOOR LIV.	1611
TOTAL LIVING	5706
FRONT PORCH	304
SIDE PORCH	103
SIDE ENTRY	27
REAR PORCH	615
UPPER FRONT PORCH	304
GARAGE	893
FUTURE MEDIA ABOVE GAR.	992
TOTAL U.B.	8942

SHT 2 OF 7

ACTIVE SAMPLE FIELD DATA

Page ___ of ___

Environmental Health & Engineering, Inc.
117 Fourth Avenue, Needham, MA 02494
TEL: (781) 247-4300
FAX: (781) 247-4305

Client: CPSC

Home Address: (b)(6)

Field Person(s): MHK JFM KAM

Date: 8/24/09
Project#: 16512
ROTA ID #: EGLTR08

SAMPLE ID	FLOOR	LOCATION	TARGET ANALYTE	SAMPLE TYPE	PUMP ID	ROTA READ START	START TIME	ROTA READ END	END TIME	SAMPLE DURATION (MINS)	NOTES
103948	1	Master BR	Organic	S	02479	.50	8:41	.51*	~~12:15~~	107	* Pump stopped & restarted 54.03
103947	2	Guest BR		S	08759	.51		.52	12:15	218	112.27
103945	1	Outdoor		S	10486	.49		.50		210	133.65
103946	1	LR		S	13501	.50		.52	12:15	207	105.57
103944	1	LR dup		D	13459	.50		.50	12:15	207	103.5
103943	-	Field Blank		FB							

SAMPLE TYPES: S = Sample, D = Duplicate, FB = Field Blank, MB = Media Blank

ACTIVE SAMPLE FIELD DATA

Page ___ of ___

Environmental Health & Engineering, Inc.
117 Fourth Avenue, Needham, MA 02494
TEL: (781) 247-4300
FAX: (781) 247-4305

Client: CPSC

Home Address: (b)(6)

Field Person(s): MHK JFM KAM

Date: 8/24/09

Project#: 16512

ROTA ID #: EGLTR08

SAMPLE ID	FLOOR	LOCATION	TARGET ANALYTE	SAMPLE TYPE	PUMP ID	ROTA READ START	START TIME	ROTA READ END	END TIME	SAMPLE DURATION (MINS)	NOTES
103951	1	Master BR	Inorganic	S	07766	.51	8:41	.54	12:15	210	110.25
103953	2	Guest BR		S	06737	.50		.50		218	109
103952	1	Outdoor		S	02711	.49		.50		160	79.2
103954	1	Living Room		S	13481	.49		.50		207	102.47
103950	1	LR Dup		D	12989	.50		.52	12:08	206	105.06
103949	—	Field blank		FB	—	—	—				

SAMPLE TYPES: S = Sample, D = Duplicate, FB = Field Blank, MB = Media Blank

~~VOC S~~AMPL FIELD DATA

GRAB

Page ___ ___

Environmental Health & Engineering, Inc.
117 Fourth Avenue, Needham, MA 02494
TEL: (781) 247-4300
FAX: (781) 247-4305

Client: _____ (b)(6)

Home Address: _____

Field Person(s): MHK, JFM, KAR

Date: 3/24

Project#: _____

SAMPLE ID	CANISTER ID	FLOW CONTROL ID	GAUGE ID	FLOOR	LOCATION	SAMPLE TYPE	~~GAUGE PRESSURE START~~ duration	START TIME	GUAGE PRESSURE END	END TIME	NOTES
103973	—	—	—	1	LR	air	5 min	17:50			
103974	—	—	—	↓	LR Dup	↓	↓	17:52			
103975	—	—	—	↓	Master BR	↓	↓	17:54			
103976	—	—	—	↓	Guest BR	↓	↓	17:56			
103977	—	—	—	↓	Outdoor	↓	↓	17:58			

SAMPLE TYPES: S = Sample, D = Duplicate, FB = Field Blank, MB = Media Blank

ACTIVE SAMPLE FIELD DATA

Page ___ ___

Environmental Health & Engineering, Inc.
117 Fourth Avenue, Needham, MA 02494
TEL: (781) 247-4300
FAX: (781) 247-4305

Client: CPSC

Home Address (b)(6)

Field Person(s): MHK JFM KAM

Date: 8/24/09
Project#: 16512
ROTA ID #: EGLTR08

SAMPLE ID	FLOOR	LOCATION	TARGET ANALYTE	SAMPLE TYPE	PUMP ID	ROTA READ START	START TIME	ROTA READ END	END TIME	SAMPLE DURATION (MINS)	NOTES
103939	1	Master BR	Aldehyde	S	10483	.49	8:41	.50	12:15	210	
103941	2	Guest BR		S	10146	.49		.48		218	107.64
103942	1	Outdoor		S	13445	.49		.51		214	107
103940	1	LR		S	13858	.50		.53		209	109.29
103938	1	LR dup		D	13009	.49		.51		208	104.5
103937	–	Field blank		FB							

SAMPLE TYPES: S = Sample, D = Duplicate, FB = Field Blank, MB = Media Blank

XRF SCAN FIELD DATA

Page 1

Environmental Health & Engineering, Inc.
117 Fourth Avenue, Needham, MA 02494
TEL: (781) 247-4300
FAX: (781) 247-4305

* Time off by 1 hour (-1 hr.)

Client: _____

Home Address: (b)(6) Mandeville, LA

Field Person(s): _____

Date: 8/24

Project#: _____

XRF Serial #: 10452

XRF Scan Time 30 sec

LOCATION ID	FLOOR	LOCATION	WALL COOR.	SAMPLE LOCATION	SURFACE TYPE	Wall ID	SAMPLE TYPE	SAMPLE SIZE	TIME *	XRF Reading	NOTES
2	2	Guest BR	W	2'	Wall	1			9:59	1040	
3	2	"	W	7'		2			10:00	179	
4	2	"	N	4'		3			10:01	175	Lightswitch
5		"	E	2'		4			10:01	185	
6		"	E	7'		5			10:02	192	
7		"	S	2'		6			10:02	190	
8		"	S	7'		7			10:03	186	
9		"	E	2'		8			10:04	236	
10		"	E	7'		9			10:05	230	
11		"	E	7'		10			10:05	207	
12		"	S	4'		11			10:05	223	
13		"	S	2'		12			10:06	201	
14		"	W	7'		13			10:07	198	
15		"	S	4'		14			10:08	206	outlet
16		"	W	7'		15			10:09	198	
17		"	N	5'		16			10:09	202	
18		"	E	2'		17			10:11	216	
19		"	E	5'		18			10:12	232	outlet
20		"	NE	2'		19			10:12	188	

SAMPLE TYPES: S = Sample, D = Duplicate, FB = Field Blank, MB = Media Blank

XRF SCAN FIELD DATA

Page 2 of 2

Environmental Health & Engineering, Inc.
117 Fourth Avenue, Needham, MA 02494
TEL: (781) 247-4300
FAX: (781) 247-4305

#1 hour off (-1 hr)

Client: (b)(6)

Home Address:

Field Person(s):

Date: 8/24

Project#:

XRF Serial #:

XRF Scan Time

LOCATION ID	FLOOR	LOCATION	WALL COOR.	SAMPLE LOCATION	SURFACE TYPE	Wall ID	SAMPLE TYPE	SAMPLE SIZE	TIME*	XRF Reading	NOTES
21	2	Guest BR	NE	2'	wall	20			10:13	163	Duplicate
22		"	NE	7'	"	21			10:14	196	
23		"	N	4'		22			10:14	188	
24		"	N	2'		23			10:15	~~107~~ 170	
25		"	N	7'		24			10:16	194	
26		"	S	4'		25			10:17	172	
27		"	N	7'		26			10:18	194	
28		"	S	7'		27			10:19	200	
29		"	NE	2'		28			10:20	97	
30		"	NE	7'		29			10:20	129	
31		"	NE	7'		30			10:21	~~111~~	Dup.
32		"	E	5'		31			10:22	188	
33		"	N	2'		32			10:22	150	outlet
34		"	NW	7'		33			10:23	250	
35		"	W	5'		34			10:24	196	
36		"	N	2'		35			10:25	84	
37		"	N	7'		36			10:26	196	
38		"	E	2'		37			10:27	187	
39		"	E	7'		38			10:27	203	

SAMPLE TYPES: S = Sample, D = Duplicate, FB = Field Blank, MB = Media Blank

XRF SCAN ELD DATA

Page 3

Environmental Health & Engineering, Inc.
117 Fourth Avenue, Needham, MA 02494
TEL: (781) 247-4300
FAX: (781) 247-4305

* 1 hour off (-1 hour)

Date: 8/24

Project#:

Client:

Home Address: (b)(6)

Field Person(s):

XRF Serial #:

XRF Scan Time

LOCATION ID	FLOOR	LOCATION	WALL COOR.	SAMPLE LOCATION	SURFACE TYPE	Wall ID	SAMPLE TYPE	SAMPLE SIZE	TIME *	XRF Reading	NOTES
40	2	Guest BR	S	2'	wall	39			10:28	173	outlet
41		"	S	2'		40			10:28	173	Duplicate (outlet)
42		"	S	7'		41			10:29	85	
43		"	SW	4'		42			10:30	86	
44		"	W	4'		43			10:31	179	Light switch
45		"	W	7'		44			10:31	183	
46		Hallway	NW	2'		45			10:33	92	outlet
47		Hallway	NW	7'		46			10:33	102	
48		"	N	7'		47			10:34	514	
49		"	N	2'		48			10:34	353	
50		"	S	7'		49			10:35	215	
51		"	S	7'		50			10:35	194	Duplicate
52		"	E	20'		51			10:36	430	
53		"	S	2'		52			10:37	113	
54		BR 4	W	2'		53			10:38	128	
55		"	N	6'		54			10:39	92	
56		"	E	7'		55			10:39	224	
57		"	S	2'		56			10:40	209	
58		"	W	4'		57			10:41	204	

SAMPLE TYPES: S = Sample, D = Duplicate, FB = Field Blank, MB = Media Blank

XRF SCAN ELD DATA

Page 4

Environmental Health & Engineering, Inc.
117 Fourth Avenue, Needham, MA 02494
TEL: (781) 247-4300
FAX: (781) 247-4305

* (-1 hr)

Client:

Home Address: (b)(6) Mandeville, LA

Field Person(s):

Date: 8/24

Project#:

XRF Serial #:

XRF Scan Time

LOCATION ID	FLOOR	LOCATION	WALL COOR.	SAMPLE LOCATION	SURFACE TYPE	Wall ID	SAMPLE TYPE	SAMPLE SIZE	TIME*	XRF Reading	NOTES
59	2	BR 4	N	4'	wall	58			10:42	190	
60		"	S	2'		59			10:42	209	
61		"	S	2'		60			10:43	204	Duplicate
62		"	S	7'		61			10:44	97	
63		"	W	2'		62			10:44	97	
64		"	N	4'		63			10:45	81	Switch
65		"	W	7'		64			10:46	99	
66		"	W	2'		65			10:46	73	
67		"	N	6'		66			10:47	75	
68		"	NE	18"		67			10:47	80	outlet
69		"	E	7'		68			10:48	99	
70		"	S	18"		69			10:49	204	outlet
71		"	S	18"		70			10:49	223	Duplicate (outlet)
72		"	S	7'		71			10:50	119	
73		"	W	4'		72			10:50	110	
74		Hallway	SW	2'		73			10:51	78	
75		"	SW	7'		74			10:52	95	
76		BR #3	N	4'		75			10:53	206	
77		"	E	2'		76			10:54	94	

SAMPLE TYPES: S = Sample, D = Duplicate, FB = Field Blank, MB = Media Blank

XRF SCAN ELD DATA

Page 5

Environmental Health & Engineering, Inc.
117 Fourth Avenue, Needham, MA 02494
TEL: (781) 247-4300
FAX: (781) 247-4305

* (-1 hr)

Client: _____

Home Address: (b)(6) Mandeville, LA

Field Person(s): _____

Date: 8/24

Project#: _____

XRF Serial #: _____

XRF Scan Time _____

LOCATION ID	FLOOR	LOCATION	WALL COOR.	SAMPLE LOCATION	SURFACE TYPE	Wall ID	SAMPLE TYPE	SAMPLE SIZE	TIME *	XRF Reading	NOTES
78	2	BR #3	E	7'	wall	77			10:55	209	
79		"	S	4'		78			10:55	112	light switch
80		"	W	6'		79			10:56	124	
81		"	W	6'		80			10:57	89	Duplicate
82		"	N	2'		81			10:58	112	
83		"	E	2'		82			10:58	75	
84		"	E	7'		83			10:59	180	
85		"	S	4'		84			10:59	104	light switch
86		"	N	4'		85			11:00	183	"
87		"	W	7'		86			11:01	183	
88		"	N	7'		87			11:01	189	
89		"	E	7'		88			11:02	113	
90		"	E	2'		89			11:04	81	
91		"	E	2'		90			11:04	83	Duplicate
92		"	S	18"		91			11:05	101	outlet
93		"	~~W~~ S	7'		92			11:05	213	outlet.
94		"	W	7'		93			11:06	178	
95		"	W	4'		94			11:06	101	light switch
96		"	NW	7'		95			11:07	92	

SAMPLE TYPES: S = Sample, D = Duplicate, FB = Field Blank, MB = Media Blank

XRF SCAN FIELD DATA

Page ___ of ___

Environmental Health & Engineering, Inc.
117 Fourth Avenue, Needham, MA 02494
TEL: (781) 247-4300
FAX: (781) 247-4305

Client: _____

Home Address: (b)(6) Mandeville, LA

Field Person(s): _____

A (-1 hr.)

Date: 8/24

Project#: _____

XRF Serial #: _____

XRF Scan Time _____

LOCATION ID	FLOOR	LOCATION	WALL COOR.	SAMPLE LOCATION	SURFACE TYPE	Wall ID	SAMPLE TYPE	SAMPLE SIZE	TIME A	XRF Reading	NOTES
97	2	BR #3	N	18"	wall	96			11:07	97	outlet
98		Stairwell	NW	2'		97			11:09	96	
99		"	NN	2'		98			11:10	187	
100	1	Master BR	N	4'		99			11:17	395	
101		"	N	4'		100			11:18	372	
102		"	N	7'		101			11:20	106	
103		"	E	7'		102			11:21	394	
104		"	S	2'		103			11:21	1039	
105		"	E	2'		104			11:22	495	
106		"	NTSE	7'		105			11:22	111	
107		"	SW	7'		106			11:23	460	
108		"	SW	2'		107			11:24	478	
109		"	W	6'		108			11:24	571	
110		"	N	18"		109			11:25	459	outlet
111		"	N	18"		110			11:26	417	Duplicate outlet
112		"	S	4'		111			11:37	848	
113		"	W	5'		112			11:37	853	
114		"	NW	5'		113			11:38	428	
115		"	E	5'		114			11:38	380	

SAMPLE TYPES: S = Sample, D = Duplicate, FB = Field Blank, MB = Media Blank

XRF SCAN FIELD DATA

Environmental Health & Engineering, Inc.
117 Fourth Avenue, Needham, MA 02494
TEL: (781) 247-4300
FAX: (781) 247-4305

* (-1 hr.)

Client: _____ (b)(6) _____

Home Address: _____ Mandeville LA

Field Person(s): _____

Date: 8/24

Project#: _____

XRF Serial #: _____

XRF Scan Time _____

LOCATION ID	FLOOR	LOCATION	WALL COOR.	SAMPLE LOCATION	SURFACE TYPE	Wall ID	SAMPLE TYPE	SAMPLE SIZE	TIME *	XRF Reading	NOTES
116	1	Master BR	W	5'	wall	115			11:39	562	
117			~~W~~ S	7'		116			11:40	597	
118			W	2'		117			11:41	515	
119			S	6'		118			11:41	545	
120			N	~~2'~~ 18"		119			11:42	494	outlet
121			N	18"		120			11:43	324	duplicate outlet
122			N	6'		121			11:43	463	
123			W	4'		122			11:44	474	
124			W	7'		123			11:44	77	
125			E	~~2'~~ 18"		124			11:45	802	outlet
126			E	2'		125			11:46	436	
127			S	6'		126			11:47	472	
128			W	6'		127			11:48	132	
129			N	2'		128			11:48	799	
130			N	7'		129			11:49	80	
131			N	7'		130			11:49	77	Duplicate
132			W	2'		131			11:50	357	
133			W	4'		132			11:51	245	
134			E	7'		133			11:52	222	

SAMPLE TYPES: S = Sample, D = Duplicate, FB = Field Blank, MB = Media Blank

XRF SCAN FIELD DATA

Page __ of ____

Environmental Health & Engineering, Inc.
117 Fourth Avenue, Needham, MA 02494
TEL: (781) 247-4300
FAX: (781) 247-4305

*(-1 hr.)

Client: _____

Date: 8/24

Home Address: (b)(6) Mandeville, LA

Project#: _____

XRF Serial #: _____

Field Person(s): _____

XRF Scan Time _____

LOCATION ID	FLOOR	LOCATION	WALL COOR.	SAMPLE LOCATION	SURFACE TYPE	Wall ID	SAMPLE TYPE	SAMPLE SIZE	TIME*	XRF Reading	NOTES
135	1	Master BR	N	4'	Wall	134			11:52	110	light switch
136			E	7'		135			11:53	67	
137			E	~~5'~~ 6'		136			11:54	428	
138			S	7'		137			11:55	622	
139			S	2'		138			11:55	447	
140			S	4'		139			11:56	101	light switch
141			S	4'		140			11:56	84	Duplicate light Switch
142			W	6'		141			11:57	294	
143			N	18"		142			11:58	344	Outlet
144			E	7'		143			11:59	63	
145			NE	5'		144			12:00	384	
146			E	5'		145			12:01	378	
147			E	7'		146			12:01	73	
148			NE	2'		147			12:06	757	
149			S	2'		148			12:07	443	
150			S	~~m~~7'		149			12:08	59	
151			W	18"		150			12:09	445	outlet
152			W	18"		151			12:10	443	outlet Duplicate
153			W	7'		152			12:11	110	

SAMPLE TYPES: S = Sample, D = Duplicate, FB = Field Blank, MB = Media Blank

XRF SCAN FIELD DATA

Page ___ of ___

Environmental Health & Engineering, Inc.
117 Fourth Avenue, Needham, MA 02494
TEL: (781) 247-4300
FAX: (781) 247-4305

* (-1 hr.)

Client: (b)(6)

Home Address: , Mandeville, LA

Field Person(s): _____

Date: 8/24

Project#: _____

XRF Serial #: _____

XRF Scan Time _____

LOCATION ID	FLOOR	LOCATION	WALL COOR.	SAMPLE LOCATION	SURFACE TYPE	Wall ID	SAMPLE TYPE	SAMPLE SIZE	TIME *	XRF Reading	NOTES
154	1	Master BR	N	7'	wall	153			12:11	288	
155			N	18"		154			12:12	405	outlet
156			NW	6'		155			12:13	332	
157			NE	6'		156			12:14	438	
158			NE	6'		157			12:14	143	
159			E	6'		158			12:15	139	
160			S	6'		159			12:16	339	
161			S	6'		160			12:16	409	Duplicate
162			W	4'		161			12:17	427	Light switch
163		Foyer	NW	6'		162			12:19	97	
164			SE	2'		163			12:19	549	
165		Bath	N	2'		164			12:21	528	wallpapered bath
166			N	7'		165			12:21	115	"
167			E	2'		166			12:22	418	"
168			E	6'		167			12:22	70	"
169			S	6'		168			12:23	471	
170			S	4'		169			12:24	465	light switch
171			S	4'		170			12:24	517	Duplicate
172			W	~~6'~~ 2'		171			12:25	472	

SAMPLE TYPES: S = Sample, D = Duplicate, FB = Field Blank, MB = Media Blank

XRF SCAN FIELD DATA

Page ___ of ___

Environmental Health & Engineering, Inc.
117 Fourth Avenue, Needham, MA 02494
TEL: (781) 247-4300
FAX: (781) 247-4305

Client: _____

Home Address: (b)(6) Mandeville LA

Field Person(s): _____

*(-1 hr)

Date: 8/24

Project#: _____

XRF Serial #: _____

XRF Scan Time _____

LOCATION ID	FLOOR	LOCATION	WALL COOR.	SAMPLE LOCATION	SURFACE TYPE	Wall ID	SAMPLE TYPE	SAMPLE SIZE	TIME *	XRF Reading	NOTES
173	1	Bath	W	7'	wall	172			12:26	78	
174		Keeping Room	E	4'		173			12:27	362	light switch
175			S	6'		174			12:28	431	
176			S	18"		175			12:28	98	outlet
177			W	7'		176			12:29	438	
178			W	2'		177			12:30	409	
179			N	7'		178			12:31	368	
180			N	2'		179			12:32	368	
181			N	2'		180			12:32	340	Duplicate
182			E	7'		181			12:33	490	
183		Foyer	N	7'		182			12:33	76	
184			N	2'		183			12:34	350	
185			NW	4'		184			12:35	89	
~~190~~ 186			N	2'		185			12:36	68	
187			N	7'		186			12:37	68	
188		Study	E	4'		187			12:38	536	Light switch
189			~~N~~S	5'		188			12:39	606	
190			W	6'		189			12:39	568	
191			W	6'		190			12:40	599	Duplicate

SAMPLE TYPES: S = Sample, D = Duplicate, FB = Field Blank, MB = Media Blank

XRF SCAN FIELD DATA

Environmental Health & Engineering, Inc.
117 Fourth Avenue, Needham, MA 02494
TEL: (781) 247-4300
FAX: (781) 247-4305

* (-1hr.)

Client: _____ (b)(6) _____

Home Address: _____ Mandeville, LA

Field Person(s): _____

Date: 8/24

Project#: _____

XRF Serial #: _____

XRF Scan Time _____

LOCATION ID	FLOOR	LOCATION	WALL COOR.	SAMPLE LOCATION	SURFACE TYPE	Wall ID	SAMPLE TYPE	SAMPLE SIZE	* TIME	XRF Reading	NOTES
192	1	Study	N	5'	Wall	191			12:41	172	
193			W	2'		192			12:41	ND	
196 ~~194~~			W	2'		193			12:49	1107	
197			W	7'		194			12:50	165	
198			N	2'		195			12:51	1101	
199			N	7'		196			12:52	830	
200			E	7'		197			12:52	483	
201			E	7'		198			12:53	493	Duplicate
202			E	18"		199			12:53	1095	outlet
203			S	7'		200			12:54	147	
204			S	4'		201			12:54	843	light switch
205			~~N~~ SW	7'		202			12:55	205	
206			W	18"		203			12:56	1115	outlet
207		Foyer	S	6'		204			12:57	1295	
208			E	2'		205			12:58	602	
209			E	7'		206			12:58	470	
210			S	~~5'~~ 4'		207			~~12:59~~ 1:00	517	light switch
211			S	4'		208			1:00	522	light switch dup.
212			S	7'		209			1:01	153	

SAMPLE TYPES: S = Sample, D = Duplicate, FB = Field Blank, MB = Media Blank

XRF SCAN FIELD DATA

Page ___ : ___

Environmental Health & Engineering, Inc.
117 Fourth Avenue, Needham, MA 02494
TEL: (781) 247-4300
FAX: (781) 247-4305

Client: _____

Home Address: (b)(6) Mandeville LA

Field Person(s): _____

*(-1 hr.)

Date: 8/24

Project#: _____

XRF Serial #: _____

XRF Scan Time _____

LOCATION ID	FLOOR	LOCATION	WALL COOR.	SAMPLE LOCATION	SURFACE TYPE	Wall ID	SAMPLE TYPE	SAMPLE SIZE	TIME *	XRF Reading	NOTES
213	1	Foyer	S	6'	wall	210			1:01	659	
214			S	6'		211			1:02	499	
215			S	2'		~~212~~ 212			1:04	795	
216		Dining Room	E	2'		213			1:24	N/D	
218			E	2'		214			1:26	876	
219			E	7'		215			1:27	347	
220			S	2'		216			1:28	463	
221			S	2'		217			1:28	379	Duplicate
222			S	4'		218			1:29	170	light switch
223			W	2'		219			1:30	944	
224			W	7'		220			1:30	161	
225			NW	4'		221			1:31	194	
226			N	18"		222			1:31	1366	outlet
227		Butlers Pantry	N	4'		223			1:33	760	light switch
228		Dining Room	N	7'		224			1:33	157	
229		Butlers Pantry	W	2'		225			1:37	763	
230			S	4'		226			1:38	713	light switch
231			S	4'		227			1:38	680	light duplicate
232			S	2'		228			1:39	451	

SAMPLE TYPES: S = Sample, D = Duplicate, FB = Field Blank, MB = Media Blank

XRF SCAN FIELD DATA

Page __ of ____

Environmental Health & Engineering, Inc.
117 Fourth Avenue, Needham, MA 02494
TEL: (781) 247-4300
FAX: (781) 247-4305

Client: _____

Home Address: (b)(6) Mandeville, LA

Field Person(s): _____

* (-1 hr)

Date: 8/24

Project#: _____

XRF Serial #: _____

XRF Scan Time _____

LOCATION ID	FLOOR	LOCATION	WALL COOR.	SAMPLE LOCATION	SURFACE TYPE	Wall ID	SAMPLE TYPE	SAMPLE SIZE	TIME *	XRF Reading	NOTES
233	1	Kitchen	E	5'	wall	229			1:40	884	
234			S	2'		230			1:40	577	
235			W	6'		231			1:41	976	
236			S	7'		232			1:42	292	
237			E	18"		233			1:43	804	outlet
238			E	7'		234			1:44	138	
239			S	18"		235			1:44	976	outlet
240			S	7'		236			1:45	976	
241			W	4'		237			1:46	752	light switch
242			W	4'		238			1:46	724	light duplicate
243			S	7'		239			1:47	353	
244			S	18"		240			1:47	264	outlet
245			W	4'		241			1:48	1164	light switch
246			W	7'		242			1:49	1042	
247			S	2'		243			1:50	833	
248			S	7'		244			1:50	153	
249			W	6'		245			1:51	886	
250			N	4'		246			1:52	725	
251			N	4'		247			1:52	703	

SAMPLE TYPES: S = Sample, D = Duplicate, FB = Field Blank, MB = Media Blank

XRF SCAN FIELD DATA

Page __ of ____

Environmental Health & Engineering, Inc.
117 Fourth Avenue, Needham, MA 02494
TEL: (781) 247-4300
FAX: (781) 247-4305

*(-1 hr)

Client: _____

Date: 8/24

Home Address: (b)(6) Mandeville, LA

Project#: _____

Field Person(s): _____

XRF Serial #: _____

XRF Scan Time _____

LOCATION ID	FLOOR	LOCATION	WALL COOR.	SAMPLE LOCATION	SURFACE TYPE	Wall ID	SAMPLE TYPE	SAMPLE SIZE	TIME *	XRF Reading	NOTES
252	1	Kitchen	N	4'	wall	248			1:57	N/D	light switch
253			N	4'		249			1:59	322	light switch
255			N	7'		250			2:00	132	
256			E	4'		251			2:00	876	
257			S	6'		252			2:01	831	
258			W	2'		253			2:01	887	
259			S	7'		254			2:03	162	
260		Stairs	W	4'		255			2:03	682	light switch
261		Stairs	W	4'		256			2:04	729	Duplicate Switch
262			E	6'		257			2:05	738	
263			W	6'		258			2:05	237	
264	2	Media Room	E	6'		259			2:06	329	
265			W	2'		260			2:09	~~366~~ 336	
266			S	6'		261			2:10	323	
267			N	4'		262			2:10	314	
268			N	4'		263			2:11	383	outlet
269			E	2'		264			2:12	572	
270			E	6'		265			2:12	347	
271			S	2'		266			2:13	679	

SAMPLE TYPES: S = Sample, D = Duplicate, FB = Field Blank, MB = Media Blank

XRF SCAN FIELD DATA

Page ___ of ___

Environmental Health & Engineering, Inc.
117 Fourth Avenue, Needham, MA 02494
TEL: (781) 247-4300
FAX: (781) 247-4305

* (-1 hr.)

Client: _____

Home Address: (b)(6) Mandeville, LA

Field Person(s): _____

Date: 8/24

Project#: _____

XRF Serial #: _____

XRF Scan Time _____

LOCATION ID	FLOOR	LOCATION	WALL COOR.	SAMPLE LOCATION	SURFACE TYPE	Wall ID	SAMPLE TYPE	SAMPLE SIZE	TIME *	XRF Reading	NOTES
272	2	Media Room	S	2'	wall	267			2:13	678	Duplicate
273			W	~~2~~ 7'		268			2:14	381	
274			S	~~7~~ 2'		269			2:15	628	
275			S	7'		270			2:16	330	
276			S	2'		271			2:17	248	
277			N	4'		272			2:17	847	light switch
278			S	2'		273			2:18	291	outlet
279			N	7'		274			2:18	739	
280			N	2'		275			2:20	523	
281			N	2'		276			2:20	630	Duplicate
282			E	7'		277			2:21	815	
283			N	2'		278			2:21	829	
284			E	4'		279			2:22	343	
285			E	5'		280			2:23	294	
286			S	3'		281			2:23	339	
287	1	Garage	W	~~4~~ 6'		282			2:28	~~902~~ 300	~~light switch~~
288			W	4'		283			2:28	902	light switch
289			N	2'		284			2:30	812	
290			N	7'		285			2:30	871	

SAMPLE TYPES: S = Sample, D = Duplicate, FB = Field Blank, MB = Media Blank

XRF SCAN ELD DATA

Page ___ ___

Environmental Health & Engineering, Inc.
117 Fourth Avenue, Needham, MA 02494
TEL: (781) 247-4300
FAX: (781) 247-4305

*(-1 hr)

Client: _____

Home Address: (b)(6) Mandeville, LA

Field Person(s): _____

Date: 8/24

Project#: _____

XRF Serial #: _____

XRF Scan Time _____

LOCATION ID	FLOOR	LOCATION	WALL COOR.	SAMPLE LOCATION	SURFACE TYPE	Wall ID	SAMPLE TYPE	SAMPLE SIZE	TIME *	XRF Reading	NOTES
291	1	Garage	W	2'	wall	286			2:32	148	
292			W	2'		287			2:32	159	Duplicate
293			N	4'		288			2:33	767	
294			N	4'		289			2:33	377	
~~289~~ 295			N	3'		290			2:34	803	
296			E	5'		291			2:35	962	
297			S	5'		292			2:36	1106	
298			N	6'		293			2:37	144	
299			E	4'		294			2:38	829	outlet
300			S	4'		295			2:39	564	
301		~~Hi~~ Utility Rm.	N	4'		296			2:40	N/D	
303			N	4'		297			2:43	1030	
304			W	6'		298			2:43	208	
305			N	2'		299			2:44	441	
306			W	7'		300			2:45	233	
307			S	4'		301			2:45	948	outlet
308			S	6'		302			2:46	917	
309			E	2'		303			2:47	862	

SAMPLE TYPES: S = Sample, D = Duplicate, FB = Field Blank, MB = Media Blank

XRF SCAN FIELD DATA

Page __ of ____

Environmental Health & Engineering, Inc.
117 Fourth Avenue, Needham, MA 02494
TEL: (781) 247-4300
FAX: (781) 247-4305

* 1hr off actual local time

Client: _____

Home Address: (b)(6) Drive

Field Person(s): KAM

Date: 8.24.09

Project#: _____

XRF Serial #: 10452

XRF Scan Time: 30 sec

LOCATION ID	FLOOR	LOCATION	WALL COOR.	SAMPLE LOCATION	SURFACE TYPE	Wall ID	SAMPLE TYPE	SAMPLE SIZE	* TIME	XRF Reading	NOTES
C311	2	"Guest Bath" WC	C			C			1640	374	Ceiling
C312	2	Guest Bath				C			1641	359	Samples
C313	2	Guest closet				C			1643	459	
C314	2	Guest ~~Hall~~ ~~Bat~~ hall				C			1644	326	
C315	2	~~Hall North~~ Guest BR				C			1645	329	
C316	2	Hall North				C			1646	122	
C317	2	Hall West				C				N/D	
C319	2	Hall West				C			1650	682	
C320	2	BR4				C			1651	202	
C321	2	BR4				C			1652	203	duplicate
C322	2	BT4	C			C			1653	344	
C323	2	BR4 Closet	C			C			1654	417	
C324	2	BT3	C			C			1655	~~324~~ 345	
C325	2	BR3 Closet	C			C			1656	363	
C326	2	BR3	C			C			1658	342	
C327	1	Study	C			C			1700	129	
C328	1	Foyer	C			C			1702	~~328~~ 163	
C329	1	Dining Rm	C			C			1703	645	
C330	1	Hall by Kitchen Rm	C	Directly outside bathrm door.					1704	1388	

SAMPLE TYPES: S = Sample, D = Duplicate, FB = Field Blank, MB = Media Blank

XRF SCAN FIELD DATA

Environmental Health & Engineering, Inc.
117 Fourth Avenue, Needham, MA 02494
TEL: (781) 247-4300
FAX: (781) 247-4305

Client: _____

Home Address (b)(6)

Field Person(s): _____

Date: 8·24·09

Project#: _____

XRF Serial #: _____

XRF Scan Time _____

LOCATION ID	FLOOR	LOCATION	WALL COOR.	SAMPLE LOCATION	SURFACE TYPE	Wall ID	SAMPLE TYPE	SAMPLE SIZE	TIME	XRF Reading	NOTES
C331	1	Hall bath North				C			1705	966	
C332	1	Hall bath North				C			1707	892	Duplicate.
C333	1	Hall Closet North				C			1707	179	
C334	1	Master sitting				C			1710	1675	
C335	1	master @ door entrance				C			1712	809	
C336	1	master @ window North				C			1713	745	
C337	1	master closet hers				C			1714	844	
C338	1	master closet h.s				C			1715	976	
C339	1	water closet				C			1717	743	
C340	1	master bath				C			1718	144	
C341	1	master bath E				C			1719	435	duplicate
C342	1	master bath W				C			1720	242	
C343	1	Laundry Rm				C			1722	875	
C344	1	kitchen Pantry				C			1723	1197	
C345	1	Hall to garage				C			1725	795	
C346	1	media Rm Hall				C			1726	340	
C347	1	Media Rm bath.				C			1727	356	
C348	1	media Room South				C			1729	335	
C349	1	media Rm North				C			1730	976	

SAMPLE TYPES: S = Sample, D = Duplicate, FB = Field Blank, MB = Media Blank

XRF SCAN FIELD DATA

Environmental Health & Engineering, Inc.
117 Fourth Avenue, Needham, MA 02494
TEL: (781) 247-4300
FAX: (781) 247-4305

Client: _____

Home Address: _____

Field Person(s): _____

Date: _____
Project#: _____

XRF Serial #: _____
XRF Scan Time _____

LOCATION ID	FLOOR	LOCATION	WALL COOR.	SAMPLE LOCATION	SURFACE TYPE	Wall ID	SAMPLE TYPE	SAMPLE SIZE	TIME	XRF Reading	NOTES
C350	1	Media Rm closet				C			1730	820	
C351	1	Media Rm Closet				C			1731	876	duplicate
C 352	1	Garage West				C			1733	902	
C 353	1	Garage SE		~10' from E. door		C			1734	1017	
C354	1	Garage closet				C			1735	1046	

SAMPLE TYPES: S = Sample, D = Duplicate, FB = Field Blank, MB = Media Blank

VISUAL CORROSION INSPECTION FIELD DATA

Page 1 of ____

Environmental Health & Engineering, Inc.
117 Fourth Avenue, Needham, MA 02494
TEL: (781) 247-4300
FAX: (781) 247-4305

Client: 2 (b)(6)

Date: 8·24·09

Home Address

Project#:

Field Person(s):

LOCATION ID	FLOOR	LOCATION	WALL COOR.	SAMPLE LOCATION	CORROSION RATING	NOTES
14	2	Guest BR BTZ	2			
45	2	Hall (N) wall.	2			
67	2	BR4 E wall	1			
84	2	BR3 Bath S wall	3			
92	2	BR3 outlet	3			
~~187~~ 188	1	Study closet	2+			
154	1	Master BedRm	3			
~~114~~ 109	1	Master BR	3			
		Outdoor	N	evap 1	2	
		↓	N	↓ 2	↓	
			W	3		
			W	4		
0 142	1	Master BR	N	outlet	3	
175	1	Keeping Room	S	outlet	2	
188	1	Study East	E	outlet	2	
207	1	Foyer	S	light switch	2	
223 ~~222~~ ~~227~~	1	~~Dining~~ Butlers Pantry	N	light switch	3	
226	1	Butlers Pantry	S	light switch	2	
233 ~~223~~ JFM	1	Kitchen	E	outlet	~~2~~ 3	
240	1	Kitchen	S	outlet	3	
255	1	Stairs	W	light switch	3	
263 ~~254~~	1	Media Room	N	outlet	3	
# 273	1	Media Room	S	outlet	~~2~~ 3	
— 283	1	Garage	W	light switch	3	
		~~media~~				

CORROSION RATING: 0 = No Grounding Wire, 1 = No Corrosion, 2 = Some Corrosion, 3 = Heavy Corrosion

VISUAL CORROSION INSPECTION FIELD DATA

Environmental Health & Engineering, Inc.
117 Fourth Avenue, Needham, MA 02494
TEL: (781) 247-4300
FAX: (781) 247-4305

Client: ______________________ Date: 8|24

Home Address: ______________________ Project#: ______________________

Field Person(s): ______________________

LOCATION ID	FLOOR	LOCATION	WALL COOR.	SAMPLE LOCATION	CORROSION RATING	NOTES
Attic AHU	A	Attic BR3 AHU	N		3	AHU Evaporator
Attic AHU	A	"	N		3	coolant line
		media Rm				

CORROSION RATING: 0 = No Grounding Wire, 1 = No Corrosion, 2 = Some Corrosion, 3 = Heavy Corrosion

BULK SAMPLE FIELD DATA

Environmental Health & Engineering, Inc.
117 Fourth Avenue, Needham, MA 02494
TEL: (781) 247-4300
FAX: (781) 247-4305

Client: _____ Date: 8-24-09

Home Address (b)(6) Project#: _____

Field Person(s): JFm / KAM

SAMPLE ID	FLOOR	LOCATION	WALL COOR.	LOCATION ID (SAME AS XRF LOG)	NOTES
103955	2	~~South wall~~ (KM) Guest's Bath	S	14	
~~103952~~ 103956	2	~~North wall~~ (KM) Hall	N	45	
103957	2	BR #4	N	67	
103958	2	BR #3 Bath	S	~~85~~ 84	
103959	2	BR #3	S	~~42~~ 92	
103960	1	Study Closet	~~W~~ E (KM)	~~188~~ (KM) (JFM) 187	
103961	1	Master BR	N	154	
103962	1	Master BR	N	~~114~~ 189	
103963	1	Master BR	N	142	
103964	1	Keeping Room	S	175	
103965	1	Study	E	199	Outlet
103966	1	Garage closet	S	292	8"X8"
103967	1	Keeping Rm	S	175	dup. outlet
103968	1	Foyer	S	207	lightswitch.
103969	1	Butler's Pantry	N	223	light switch.
103970	1	Butler's Pantry	S	224	" "
103971	1	Kitchen	E	233	outlet.
103972	1	Kitchen	S	240	
KM		Media Rm	N	~~25~~ (KM) 2loce KM	
KM 103978	2	media Rm bath	N	263	outlet
KM ~~103980~~ 103979	2	media Rm	N	263	dup outlet
103980	2	Media Rm	S	273	outlet

SAMPLE TYPES: S = Sample, D = Duplicate, FB = Field Blank, MB = Media Blank

Bulk.

Environmental Health & Engineering, Inc.
117 Fourth Avenue, Needham, MA 02494
TEL: (781) 247-4300
FAX: (781) 247-4305

PASSIVE SAMPLE FIELD DATA

Hobo / Q-Trak

Client: _____

Date: 8/24

Home Address: (b)(6) Mandeville, LA

Project#: _____

Field Person(s): _____

SAMPLE ID	FLOOR	LOCATION	TARGET ANALYTE	SAMPLE TYPE	START DATE	START TIME	END DATE	END TIME	NOTES
2412438	1	Living Room							
2412446	2	Guest BR							
		Q-Trak							
EIQT-025		Guest BR							
EIQT-022		Master BR							
EIQT-029		Living Room							

SAMPLE TYPES: S = Sample, D = Duplicate, FB = Field Blank, MB = Media Blank

PASSIVE SAMPLE FIELD DATA

Page ____ of ____

Environmental Health & Engineering, Inc.
117 Fourth Avenue, Needham, MA 02494
TEL: (781) 247-4300
FAX: (781) 247-4305

082409LA01

993

Client: CPSC

Home Address: (b)(6)

Field Person(s): TMM

Date:

Project#: 16512

SAMPLE ID	FLOOR	LOCATION	TARGET ANALYTE	SAMPLE TYPE	START DATE	START TIME	END DATE	END TIME	NOTES
✓ 106733		LIVING ROOM	H_2S	S	9/8/09	11:30	9/22/09	10:05 AM	
✓ 106734		DUPLICATE	↓	D	↓	↓	↓	↓	
✓ 106735		OUTDOORS	↓	S	↓	↓	↓	↓	
✓ 106736		GUEST	↓	S	↓	↓	↓	↓	
✓ 106737		MASTER	↓	S	↓	↓	↓	↓	
✓ 106738		—	—	FB	—	—	—	—	

SAMPLE TYPES: S = Sample, D = Duplicate, FB = Field Blank, MB = Media Blank

Environmental Health & Engineering, Inc.
117 Fourth Avenue, Needham, MA 02494
TEL: (781) 247-4300
FAX: (781) 247-4305

PASSIVE SAMPLE FIELD DATA

994

Client: CPSC

Home Address: (b)(6)

Field Person(s): TMM

Date:

Project#: 16512

SAMPLE ID	FLOOR	LOCATION	TARGET ANALYTE	SAMPLE TYPE	START DATE	START TIME	END DATE	END TIME	NOTES
✓ 106739		LIVING ROOM	ALDEHYDE	S	9/8/09	11:30	9/22/09	10:05 AM	
✓ 106740		DUPLICATE		D					
✓ 106741		OUTDOORS		S					
✓ 106742		GUEST		S					
✓ 106743		MASTER		S					
✓ 106744				FB					

SAMPLE TYPES: S = Sample, D = Duplicate, FB = Field Blank, MB = Media Blank

Environmental Health & Engineering, Inc.
117 Fourth Avenue, Needham, MA 02494
TEL: (781) 247-4300
FAX: (781) 247-4305

PASSIVE SAMPLE FIELD DATA

Page ____ of ____

Client: CPSC

Home Address: (b)(6)

Field Person(s): TMM

996

Date:

Project#: 16512

SAMPLE ID	FLOOR	LOCATION	TARGET ANALYTE	SAMPLE TYPE	START DATE	START TIME	END DATE	END TIME	NOTES
106745		LIVING ROOM	NO_2 SO_2 HF	S	9/8/09	11:50	9/22/09	10:05 AM	
106746		DUPLICATE		D					
106747		OUTDOORS		S					
106748		GUEST		S					
106749		MASTER		S					
106750				FB					

SAMPLE TYPES: S = Sample, D = Duplicate, FB = Field Blank, MB = Media Blank

Environmental Health & Engineering, Inc.
117 Fourth Avenue, Needham, MA 02494
TEL: (781) 247-4300
FAX: (781) 247-4305

PASSIVE SAMPLE FIELD DATA

998

Client: CPSC

Home Address: (b)(6)

Field Person(s): TMM

Date:

Project#: 16512

SAMPLE ID	FLOOR	LOCATION	TARGET ANALYTE	SAMPLE TYPE	START DATE	START TIME	END DATE	END TIME	NOTES
106751		LIVING ROOM	OZONE	S	9/8/09	1130	9/22/09	10:05 AM	
106752		DUPLICATE		D					
106753		OUTDOORS		S					
106754		GUEST		S					
106755		MASTER		S					
106756				FB					

SAMPLE TYPES: S = Sample, D = Duplicate, FB = Field Blank, MB = Media Blank

Environmental Health & Engineering, Inc.
117 Fourth Avenue, Needham, MA 02494
TEL: (781) 247-4300
FAX: (781) 247-4305

PASSIVE SAMPLE FIELD DATA

082409CA01

Page ___ of ___

Client: CPSC

Home Address (b)(6)

Field Person(s): TMM

Date:

Project#: 16512

1000

SAMPLE ID	FLOOR	LOCATION	TARGET ANALYTE	SAMPLE TYPE	START DATE	START TIME	END DATE	END TIME	NOTES
✓ 106757		LIVING ROOM	COUPON	S	9/8/09	11:30	9/22/09	10:05 AM	63377
✓ 106758		OUTDOOR	↓	↓	↓	↓	↓	↓	63372
✓ 106759		GUEST	↓	↓	↓	↓	↓	↓	63383
✓ 106760		MASTER	↓	↓	↓	↓	↓	↓	63373
✓ 106761		SUPPLY	↓	↓	↓	↓	↓	↓	63384
		HOBOS ON @ 11:30 AM ON 9/8/09			Hobos off @ 10:05 AM on 9/22/09				
	✓	2412438 - LIVING ROOM							
	✓	2412446 - GUEST - 2ND FLOOR							

SAMPLE TYPES: S = Sample, D = Duplicate, FB = Field Blank, MB = Media Blank

PHOTO FIELD DATA

Page V of ____

Environmental Health & Engineering, Inc.
117 Fourth Avenue, Needham, MA 02494
TEL: (781) 247-4300
FAX: (781) 247-4305

Client: _____

Date: 8·24·09

Home Address: (b)(6)

Project#: 16512

Field Person(s): KAm

Camera ID: _____

PHOTO NO.	FLOOR	LOCATION	NOTES
0006.JPG	2	Guest Bedroom - Bath BT2	actually daughter's room (b)(6)
0007.JPG	2	"	
0009.JPG	2	Guest BR. Hall	
0008.JPG	2	" " Closet	
0010.JPG	2	Guest Bed Room	
0011.JPG	2	Guest Bed Room	
0012.JPG	2	Hall North side.	
0014.JPG	2	BR4 West wall	
0013.JPG	2	BR4 E/SE wall	
0016.JPG	2	BR4 Wall Outlet ID# 62	
0017.JPG	2	BR3 Sm's Rm	
0018.JPG	2	BR3 "	
0019.JPG	2	BR3 Bath BT3 Small light switch grnd wire.	
0020.JPG	2	BT3 Wall light switch Ground wire	
0021.JPG	1	Foyer. West.	
0022	1	Study entrance North	
0023	1	Study west	
0024	1	Study East.	
0025	1	master bath East	
0026.	1	master bath West	
0027	1	master Bed Rm SWest.	
0028	1	master Bed Rm NE	
0029	1	Dining SE	
0030	1	Dining NW.	
0031	1	Butlers Pantry N.	
0032	1	Butlers E.	
0034	1	Kitchen N	
0033	1	duplicate Kitchen N	

PHOTO FIELD DATA

Environmental Health & Engineering, Inc.
117 Fourth Avenue, Needham, MA 02494
TEL: (781) 247-4300
FAX: (781) 247-4305

Client: CPSL

Date: 8·24·09

Home Address: (b)(6)

Project#: 16512

Field Person(s): KAM

Camera ID: ____

PHOTO NO.	FLOOR	LOCATION	NOTES
0035	1	Living Rm. West	
0036	1	Kitchen Eating/dining (S)	
0037	1	Sitting Rm West	
0038	1	Sitting Rm N west	
0039	0	AHU 1 N side of house unit on Rt	
0040	0	AHU 1 " "	
0041	0	AHU1 label	
0042	0	AHU1 (Appears identical to AHU 1)	Serial #17006E23560 Label Not accessible for photo.
0043	1	Master Bedrm outlet 154	
0052	2	"Guest" Bathroom.	
0044		Outdoor evap 1 ID plate	
0045		" coolant line	Corrosion
0046		evap2 ID plate	Badly Sealed
0047		" Coolant line	corrosion
0048		evap3 ID plate	
0049		" Coolant line	Corrosion
0050		evap4 ID plate	no good photo angle
0051		" Coolant line	Corrosion
0053	2	Hall outlet	Corrosion
0054	1	Study closet outlet Switch	Corrosion (#~~188~~ 187)
0055	1	Master BR outlet	Corrosion (#154)
0056	1	Master BR outlet	Corrosion (#109)
0057	1	Master BR outlet	Corrosion (#142)
0058	1	Keeping Room outlet	Corrosion (#175)
0059	1	Study outlet E. wall	Corrosion.
0060	A	Attic BR3 Evaporator plate	corrosion
0061	A	Attic BR3 cooling line	
0062	A	Attic BR3 Coil	

PHOTO FIELD DATA

Environmental Health & Engineering, Inc.
117 Fourth Avenue, Needham, MA 02494
TEL: (781) 247-4300
FAX: (781) 247-4305

Client: CPSC

Date: 8·24·09

Home Address: (b)(6)

Project#: 16512

Field Person(s): KAM JFM

Camera ID:

PHOTO NO.	FLOOR	LOCATION	NOTES
0063	1	Foyer 207	
0064	1	Butlers Pantry 223 N. light switch	
0065	1	" " 226 S. light switch	
0072	1	Kitchen 233 E	
	1	Kitchen 240 S	
0069	2	Guest BR AHU ID plate	
0070	2	Guest BR AHU coolant line	corrosion (1)
0071	2	Guest BR AHU coil	corrosion (3)
0073	2	BR4 AHU ID plate	
0074	2	BR4 AHU coolant line	corrosion (2)
0075	2	BR4 AHU coil	corrosion (3)
0077	2	Media Rm Bathroom N	Corrosion 3 (#263)
0078	2	Media Rm S	Corrosion 3 (#273)
0079	1	Stairs to Media Rm	Corrosion (#255)
0080	1	Garage	Corrosion (#283)